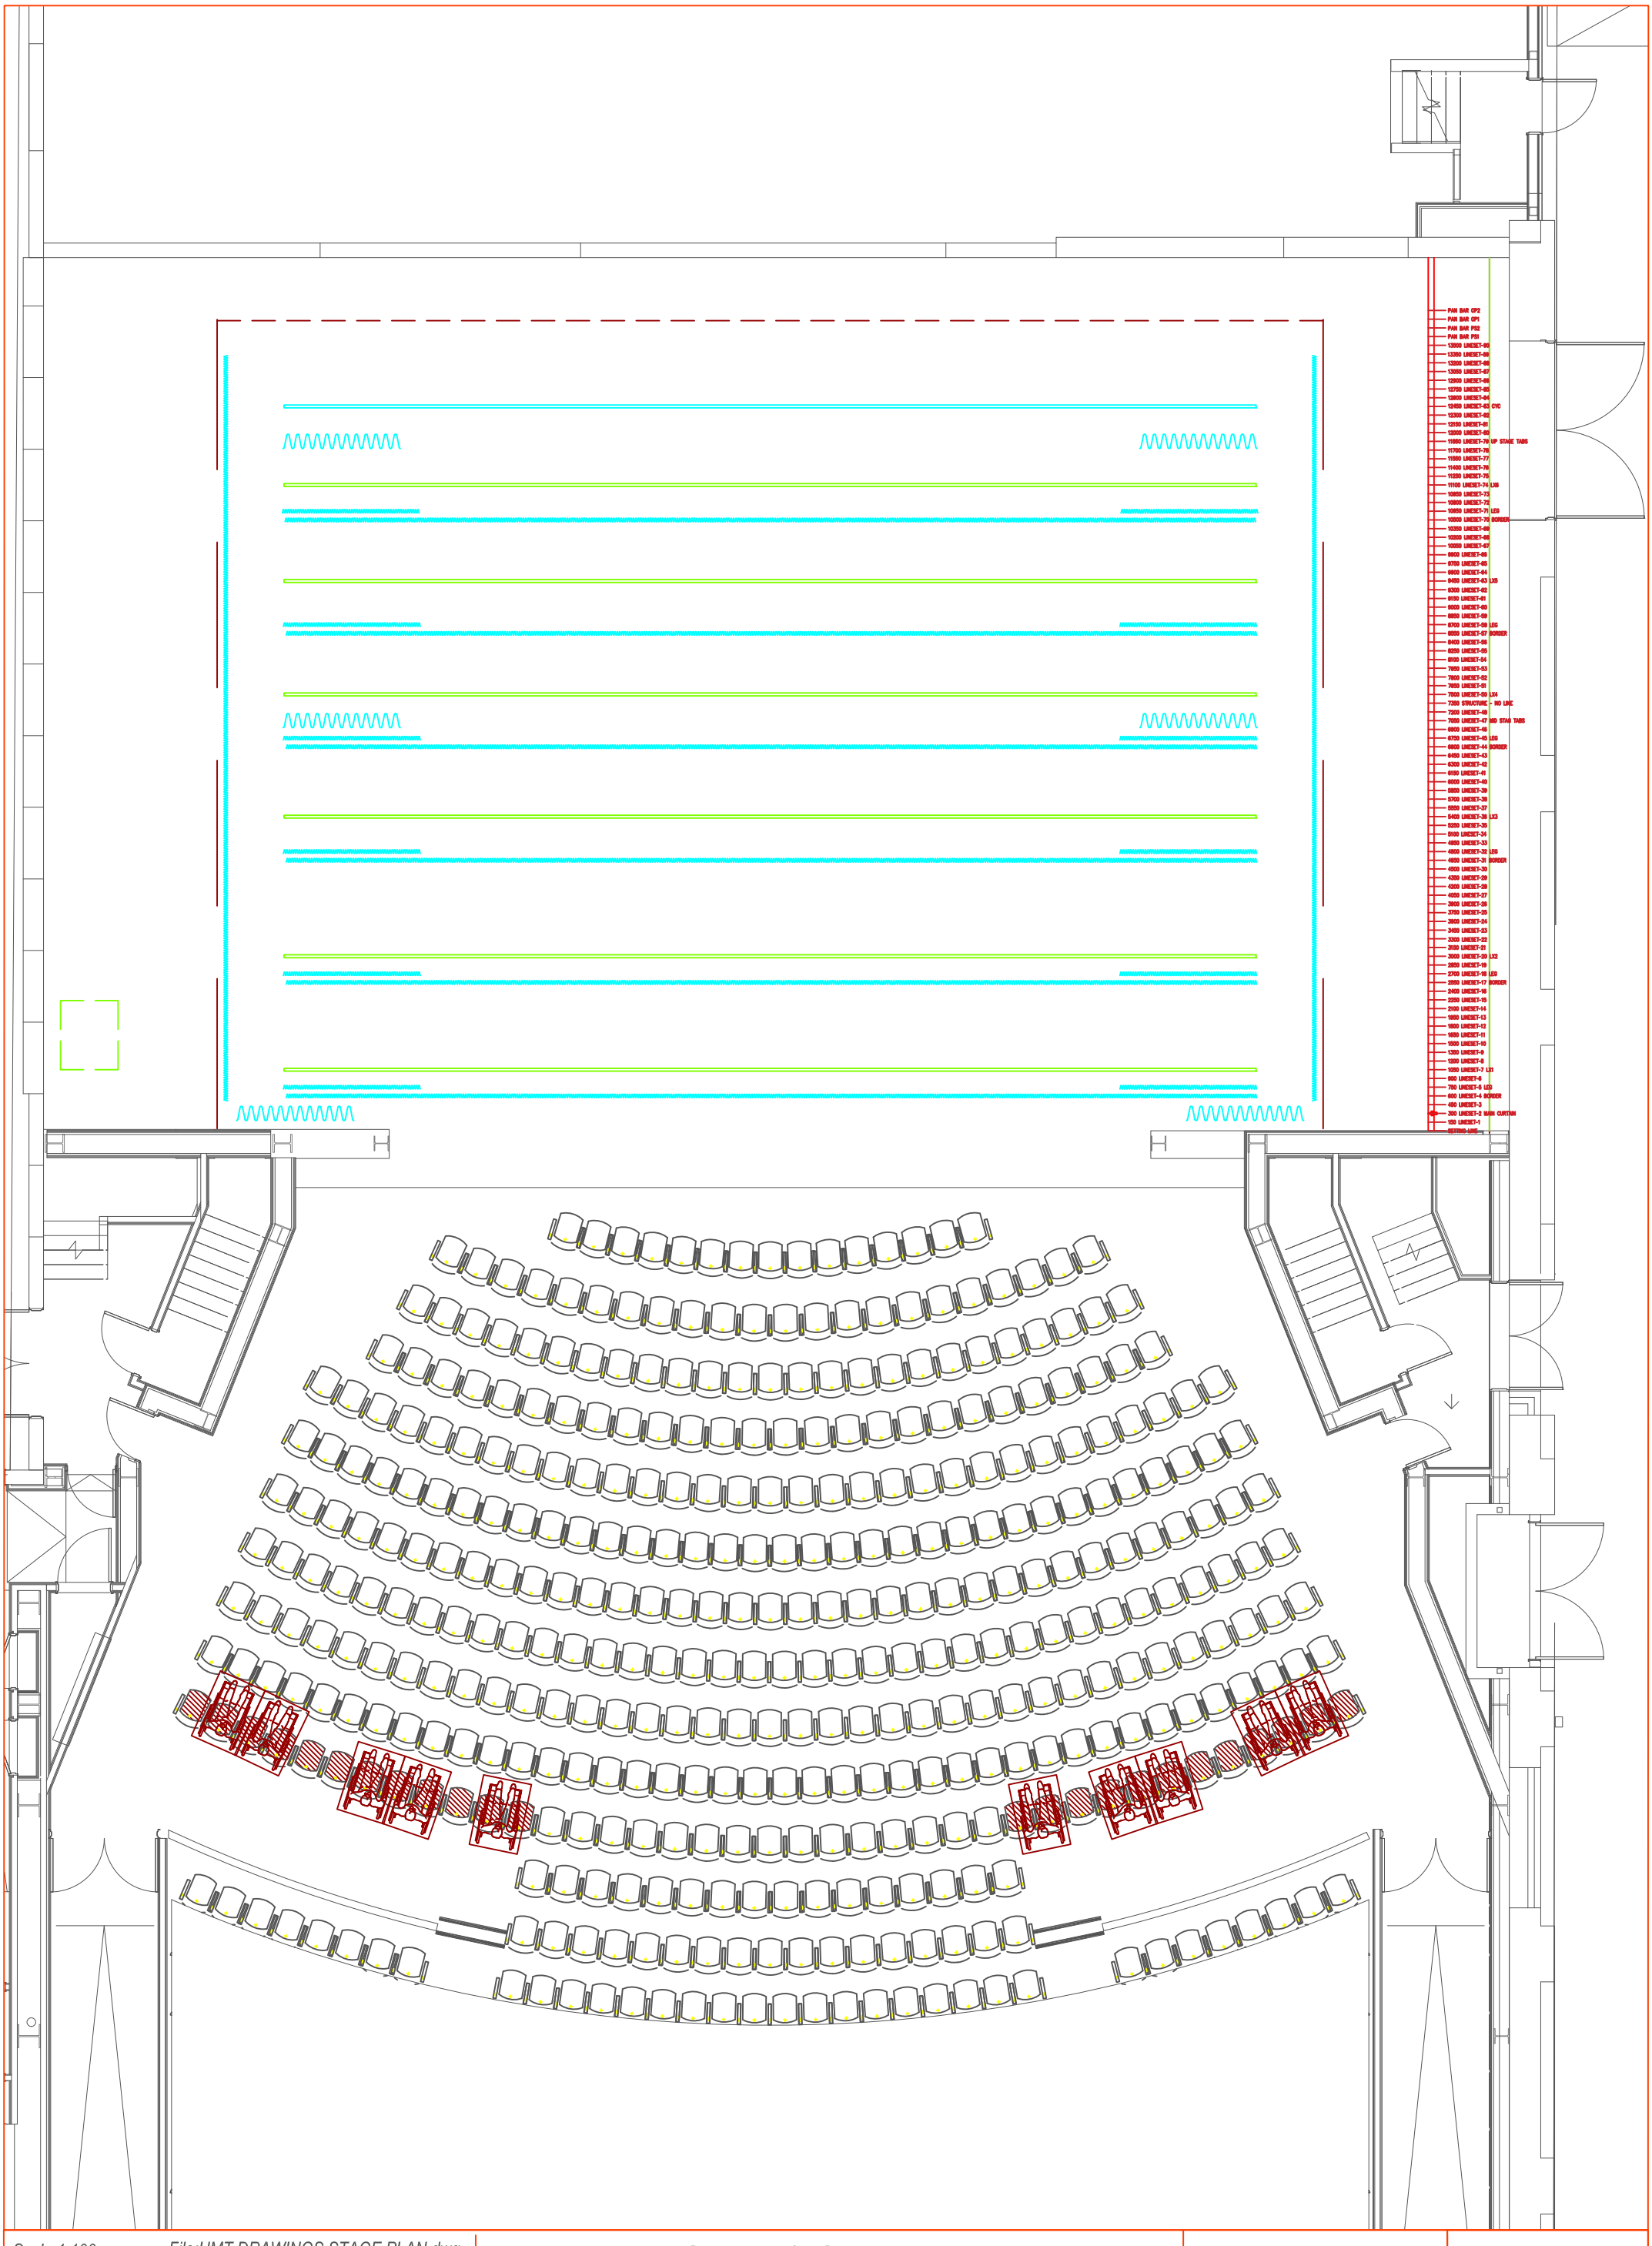

Scale:1:100	File:HMT DRAWINGS STAGE PLAN.dwg
Drawn: AFC Production	Date:Jan 2020
NOTE: All measurements must be varified on site.	
Printed: TFJ	Contact: TechInfo@adelaidefestivalcentre.com.au

Stage & Stalls Plan
Her Majesty's Theatre

Production Department.
King William Road, Adelaide
GPO. Box 1269 Adelaide
South Australia 5001
Ph:(08) 8216 8600 Fax: (08) 8216 8641
Web: www.adelaidefestivalcentre.com.au

ADELAIDE FESTIVALCENTRE